
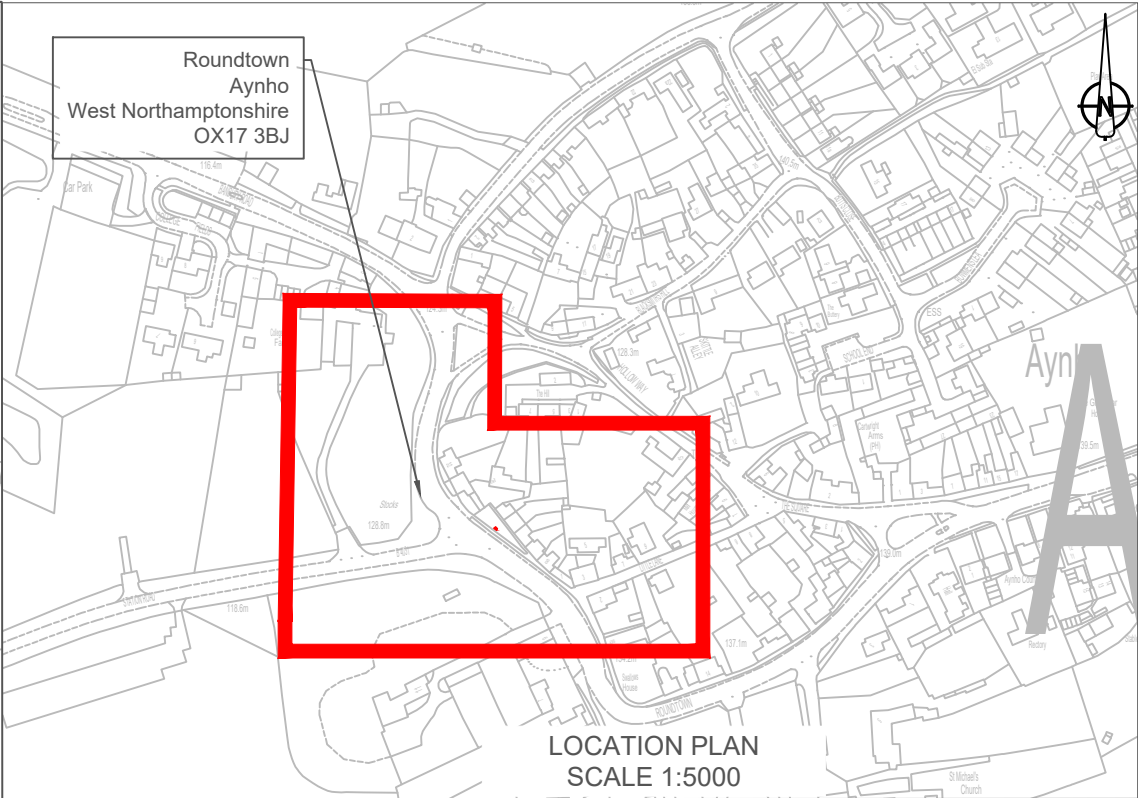


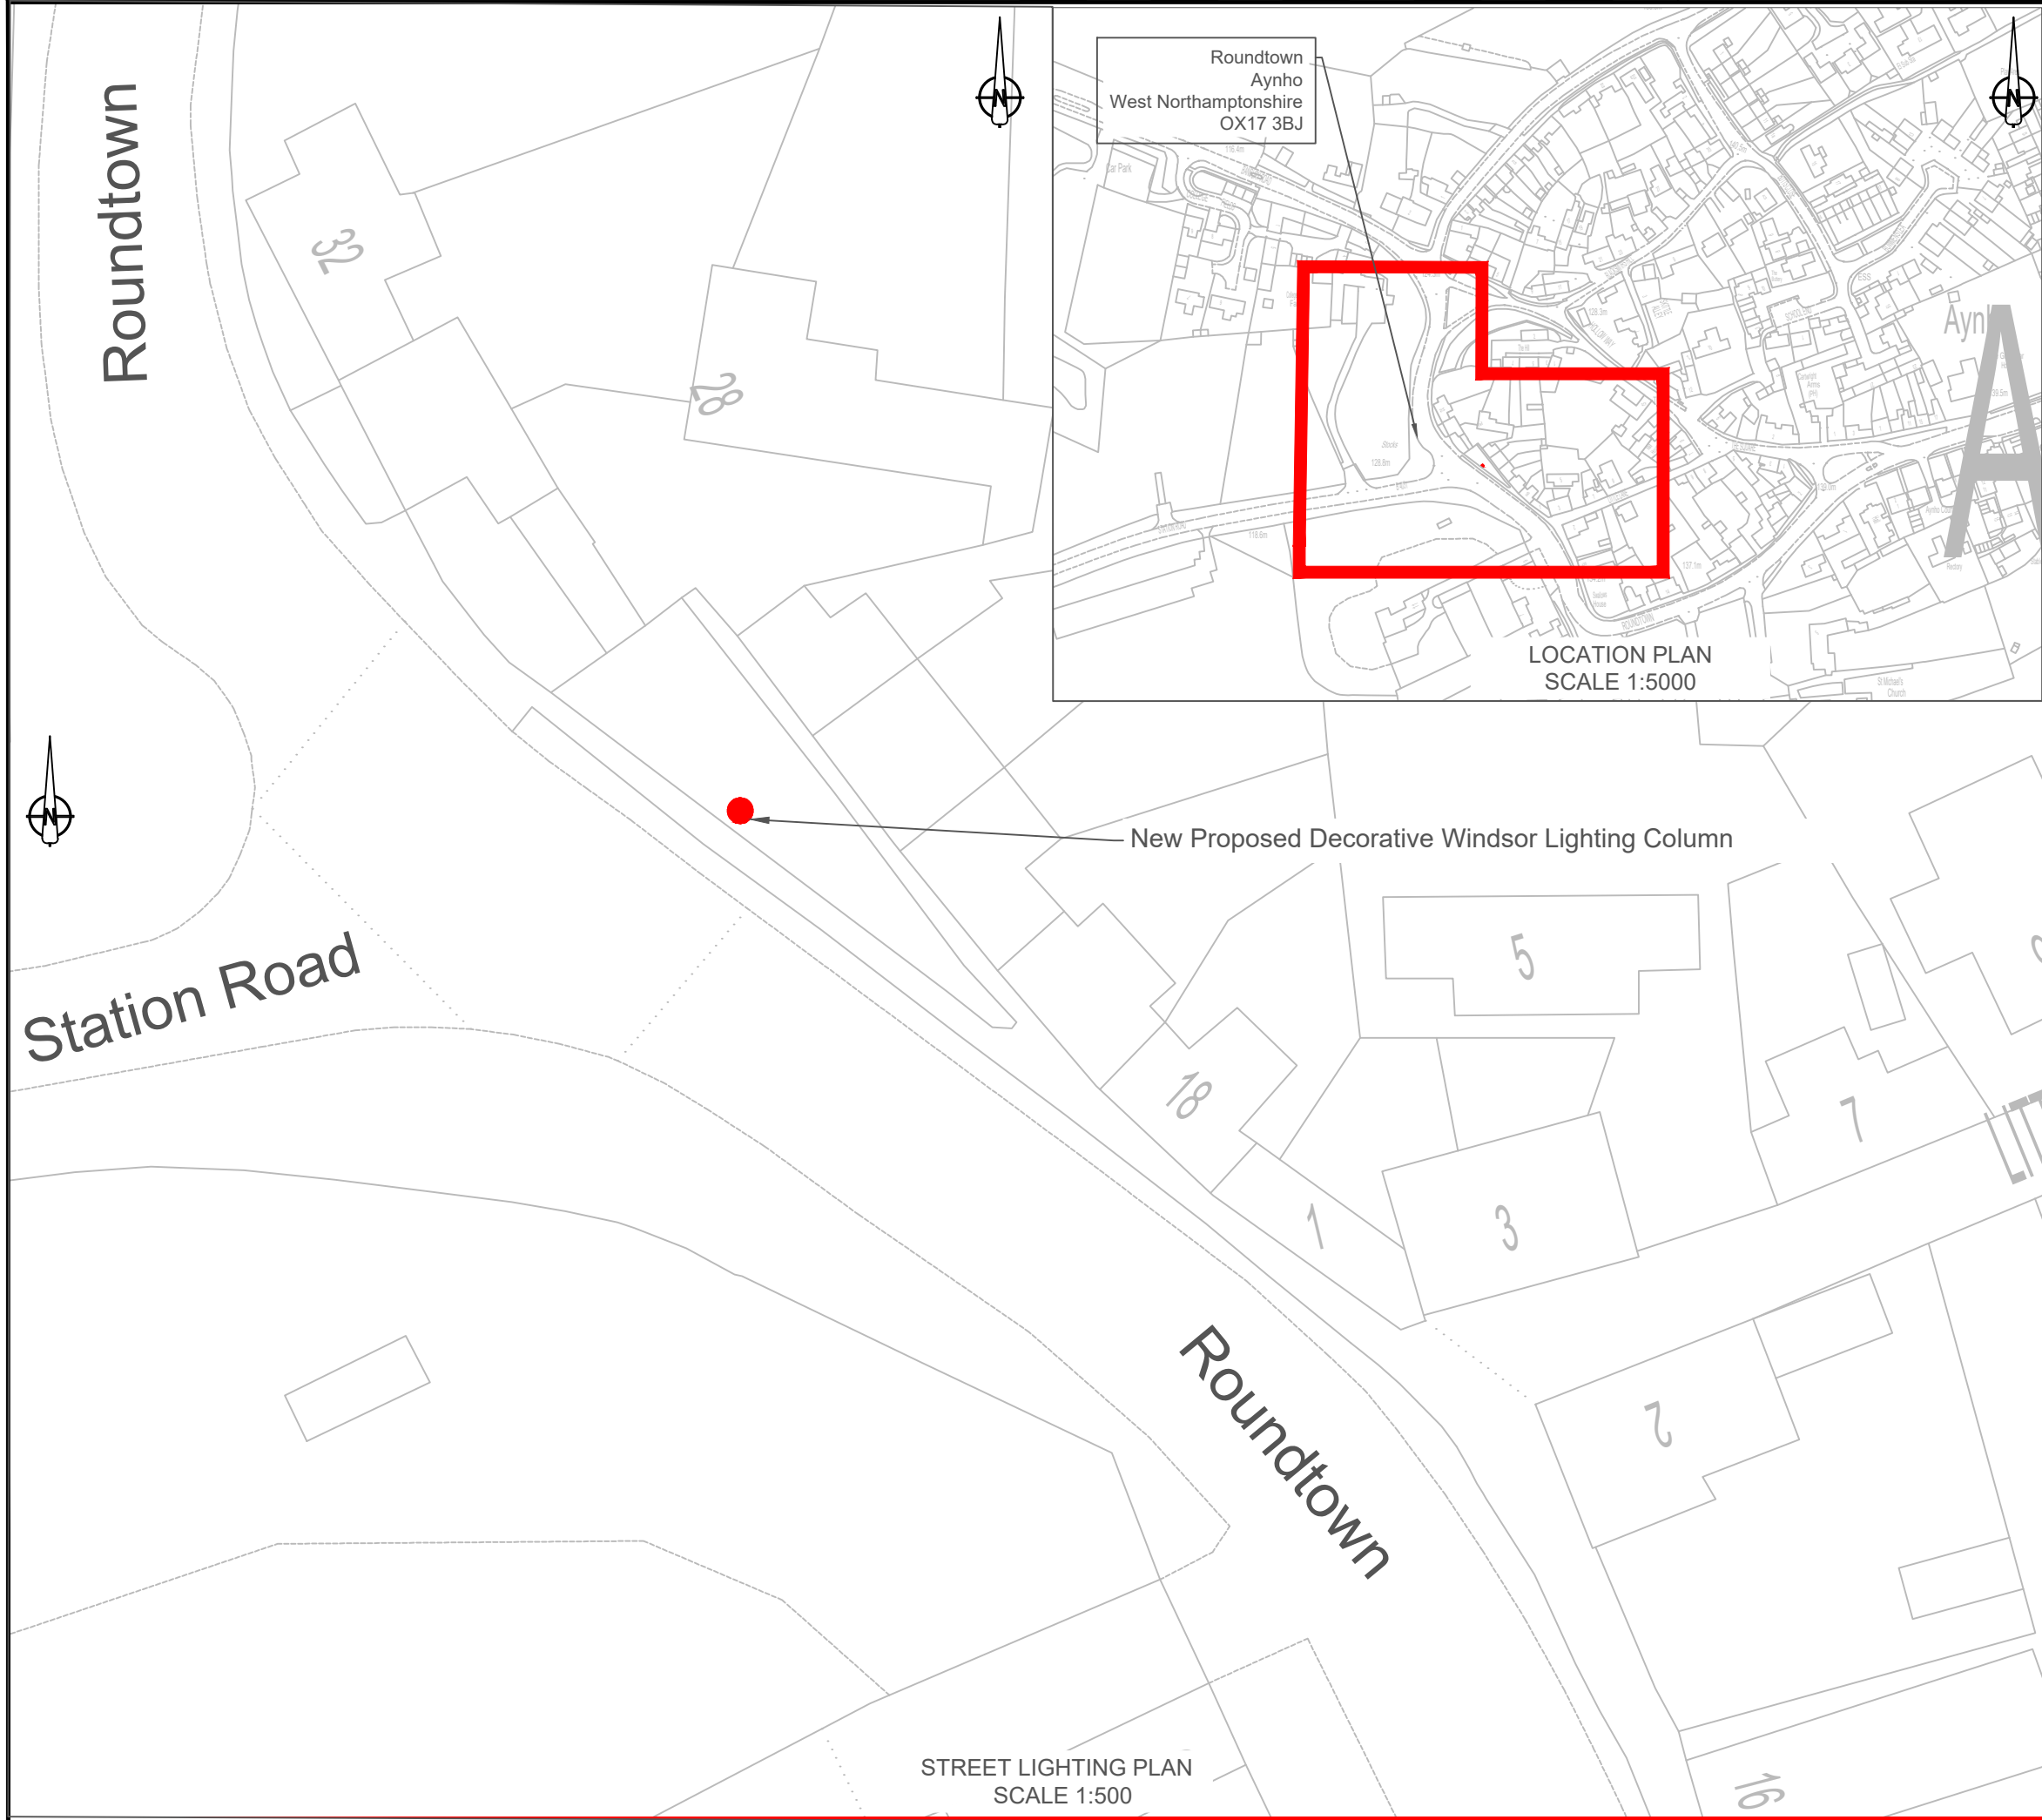

© CROWN COPYRIGHT AND
DATABASE RIGHTS (2026)
OS 100030649

P1	Original	JB	JB	AB	MB	21/10/26
RE V	DETAILS	DR WN	DES	CH KD	AP PD	DATE

SCALE :	AS STATED	DRAWING STATUS
DIMENSIONS :	m	WORK IN PROGRESS
COPYRIGHT © KIER	PRELIMINARY	✓
ORIG DRAWING SIZE :	A3	CONSTRUCTION
SUITABILITY: S2	FOR INFORMATION	AS-BUILT

CLIENT	AGENT
 West Northamptonshire Council	 KIER

PROJECT NAME
WEST NORTHAMPTONSHIRE COUNCIL
USAF PROJECT
ROUNDTOWN AYNHO

DRAWING TITLE
CONSULTATION PLAN

DRAWING NUMBER	PROJECT	ORIGINATOR	VOLUME	KIER PROJECT REFERENCE
USAF PRO.	-	KIER	-	USAF
AYNHO	-	DR	ENG	REVISION
LOCATION	TYPE	ROLE	NUMBER	P1